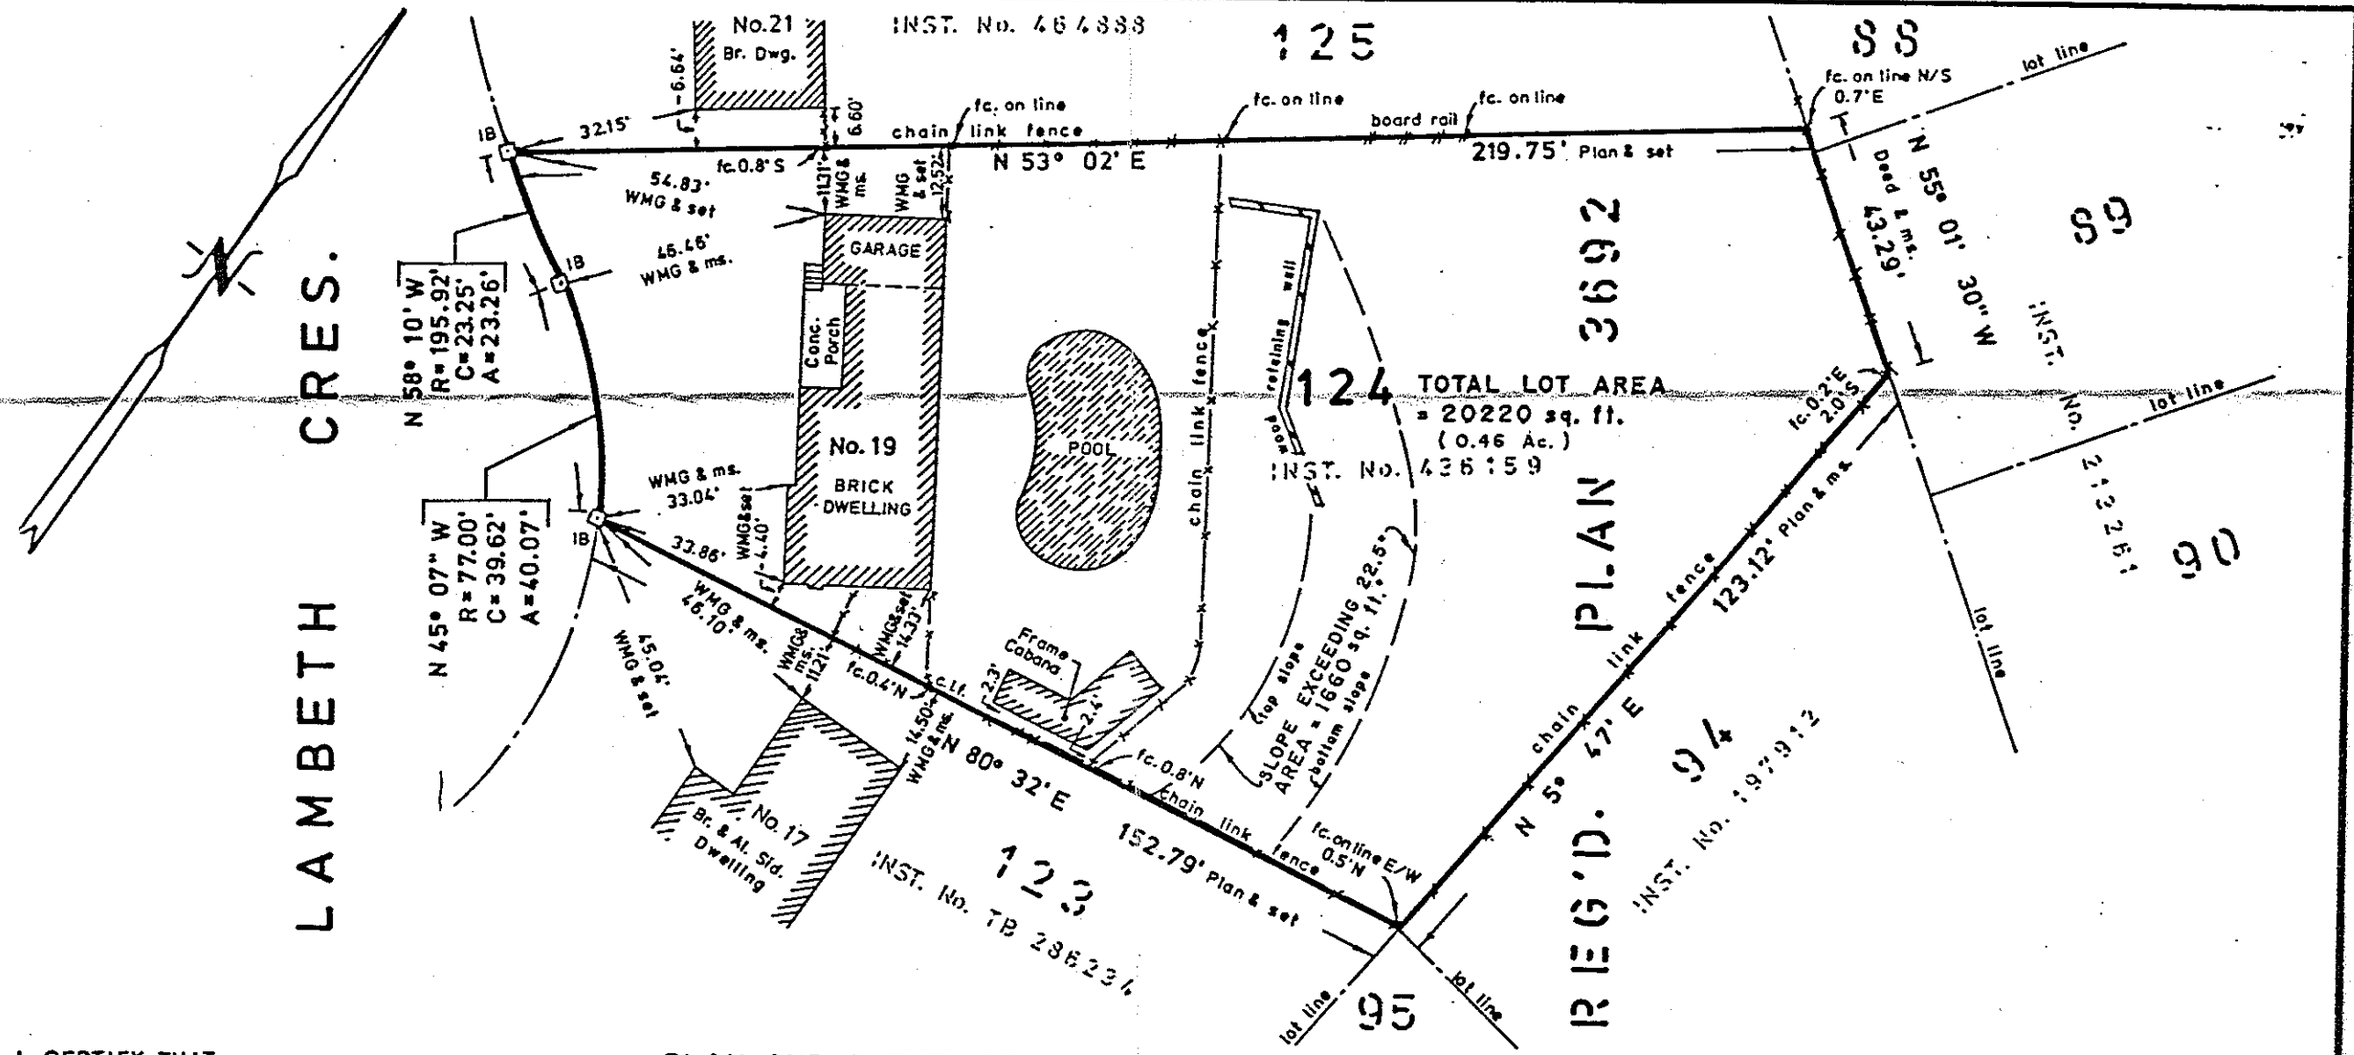

I CERTIFY THAT

1. The field survey and this plan are correct and in accordance with the Surveys Act, the regulations thereunder, and the standards for surveys of the A.O.L.S.
2. The field survey of the limits shown hereon as heavy solid lines was completed on the 31st day of August, 1988.

SEPT. 2, 1988
Date

Helmut Piller
Ontario Land Surveyor

PLAN AND SURVEY OF BUILDING LOCATION ON

LOT 124
REGISTERED PLAN 3692
CITY OF ETOBICOKE
MUNICIPALITY OF METROPOLITAN TORONTO

HELMUT PILLER O.L.S. - 1988

SCALE 1 INCH = 30 FEET

BEARINGS ARE REFERED TO THE SOUTH LIMIT OF LOT 125 AS SHOWN ON PLAN 3692 HAVING AN ASTRONOMIC BEARING OF N 53° 02' E.

HPC SURVEYORS **H. Piller Corporation Ltd.**

Toronto, 488-1174 Canada

DRAWN BY:	CHECKED BY:	SCALE:	REFERENCE Nº:
G. M.	D. A.	1" = 30'	88-21-2352-00